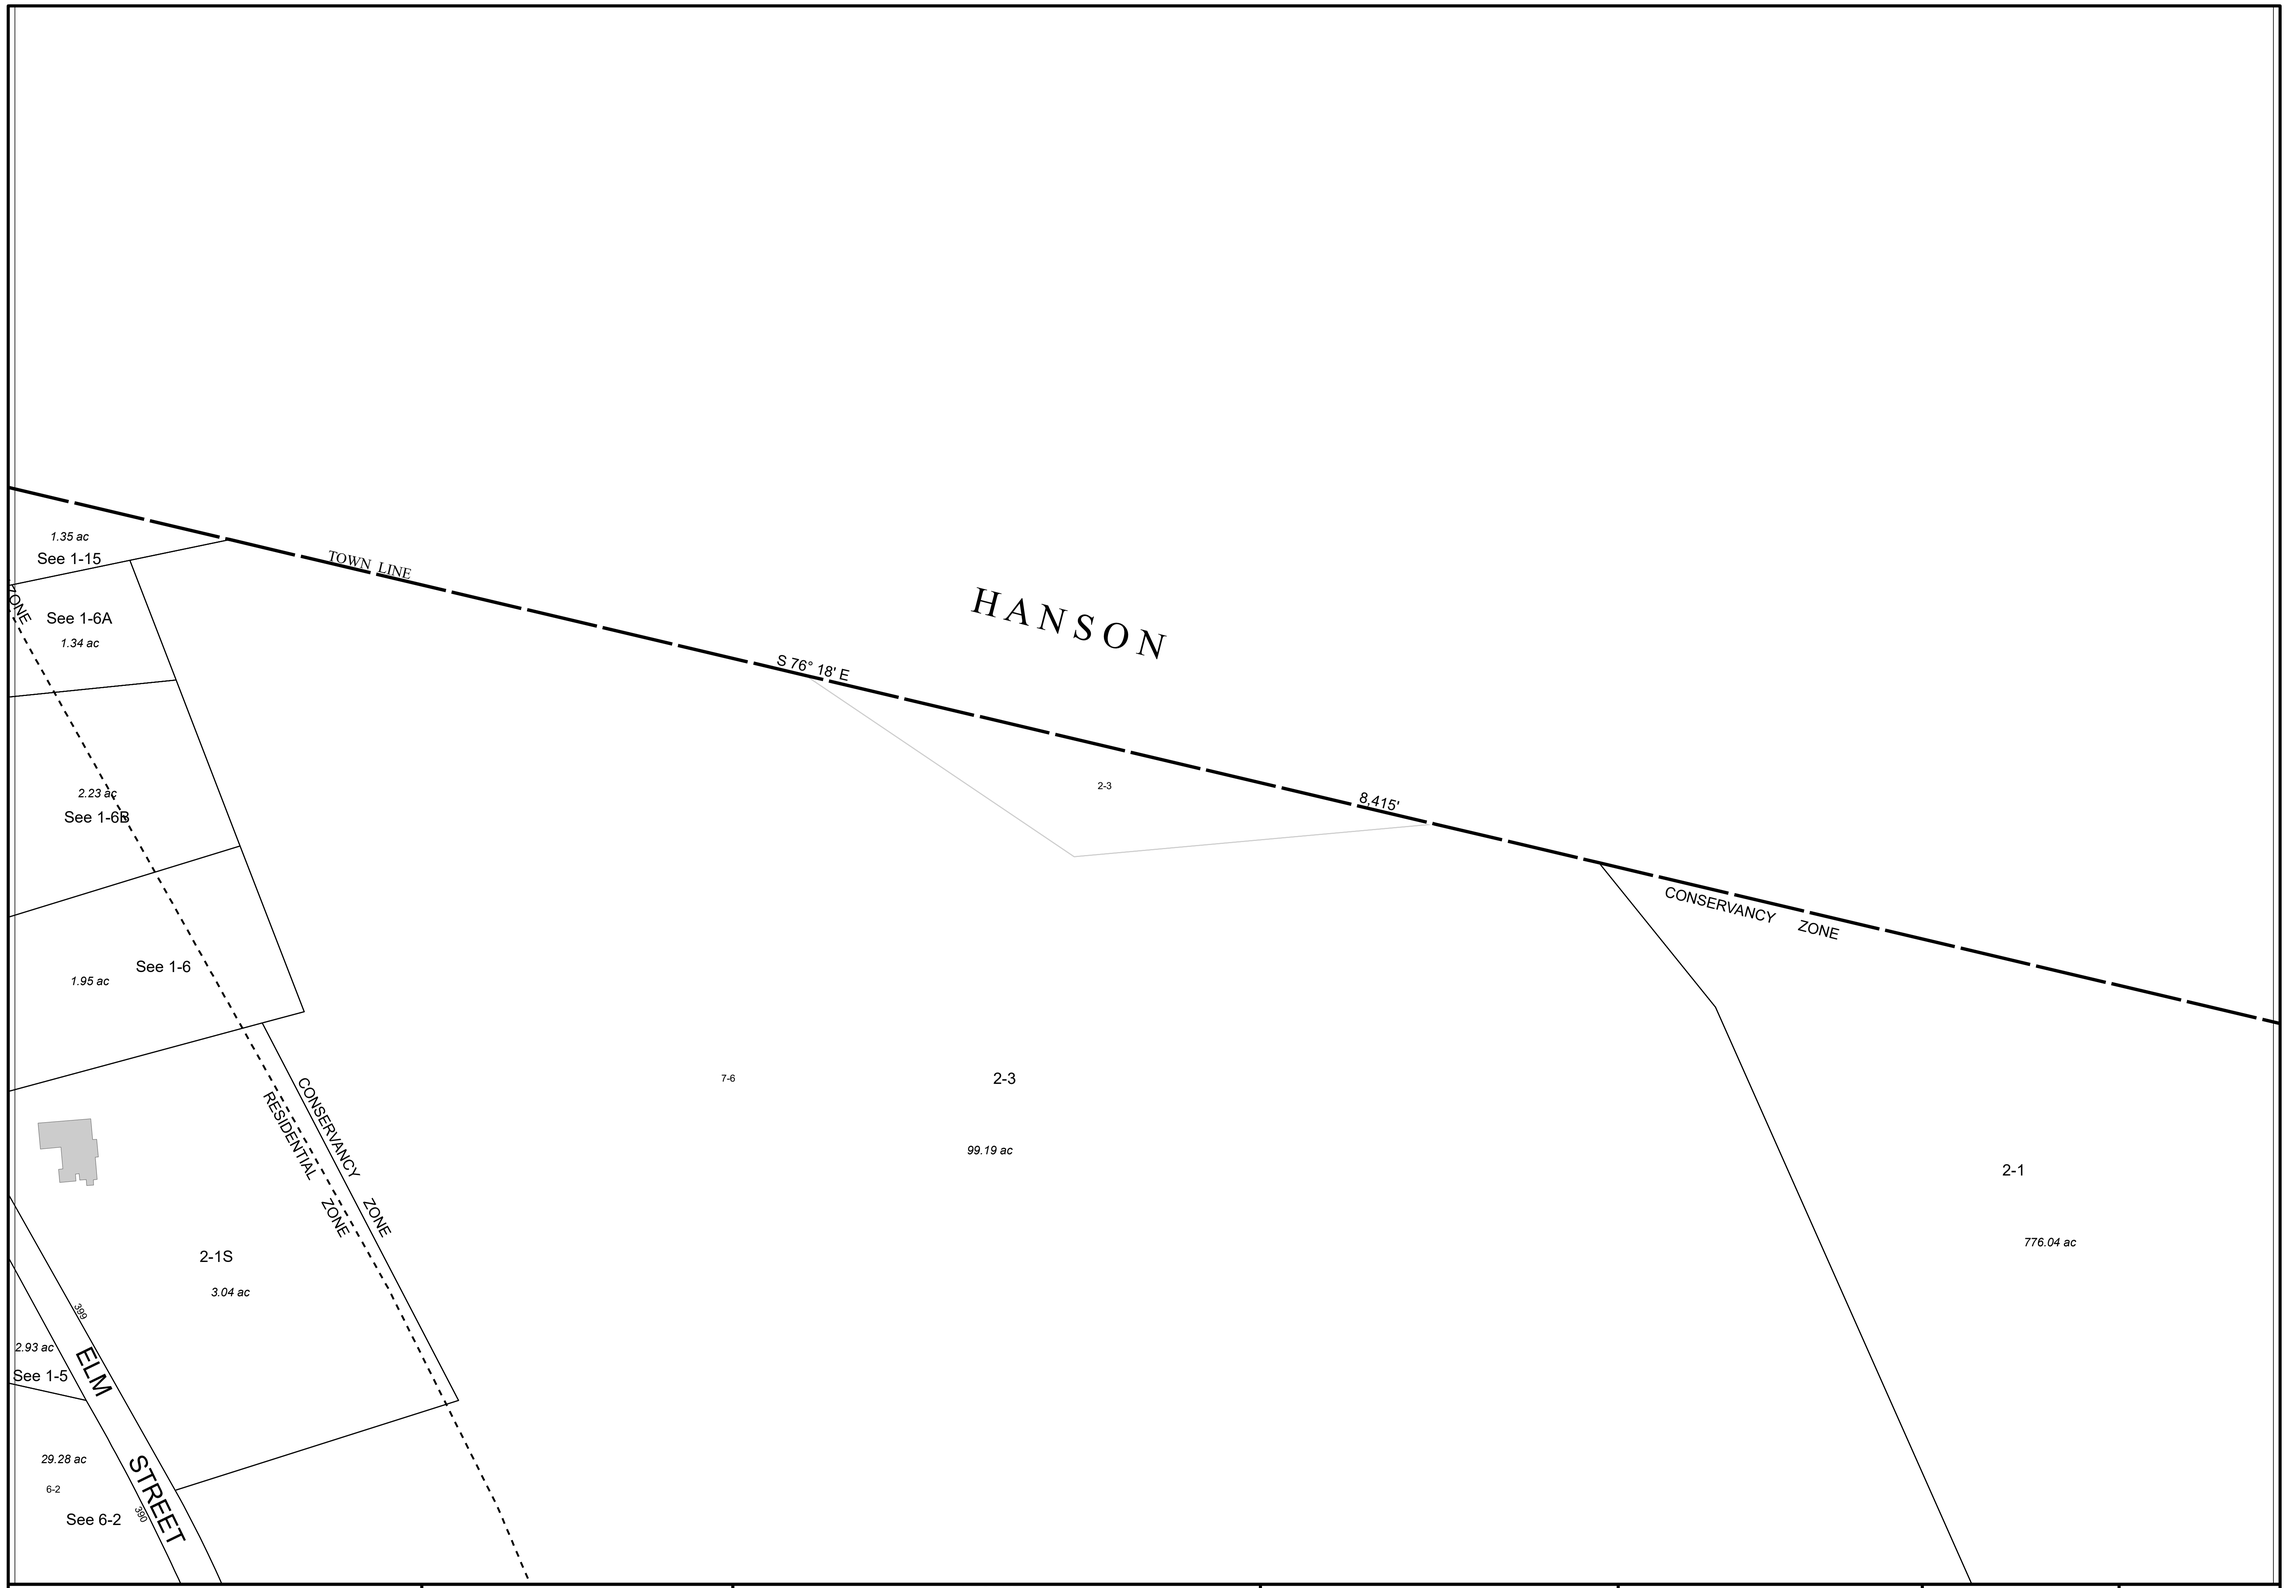

THIS MAP IS FOR ASSESSMENT PURPOSES. IT IS NOT VALID FOR LEGAL DESCRIPTION OR CONVEYANCE.

THE HORIZONTAL DATUM IS THE MASSACHUSETTS STATE PLANE COORDINATE SYSTEM, NAD 83.

PHOTOGRAPHY DATE: APRIL 11, 1987

COMPLETION DATE: JUNE 1, 1988

LEGEND

AREA SURVEYED - Ac
AREA CALCULATED - AcC
RECORD DIMENSION - 100'
SCALED DIMENSION - 100'S
MATCH LINE - M.L.
WATER

EXEMPT PROPERTY - E
SUBDIVISION LOT NO. - 2
RIGHT OF WAY/ACCESS - ROW
COMMON OWNERSHIP - OR

FEET 80 40 0 80 160 240
SCALE: 1"=80'
METERS 20 10 0 20 40 60

REVISED TO: JANUARY 1, 2021

PROPERTY MAPS

HALIFAX

MASSACHUSETTS

INDEX DIAGRAM

1	2	3
6	7	8

GN

MAP NO.

2