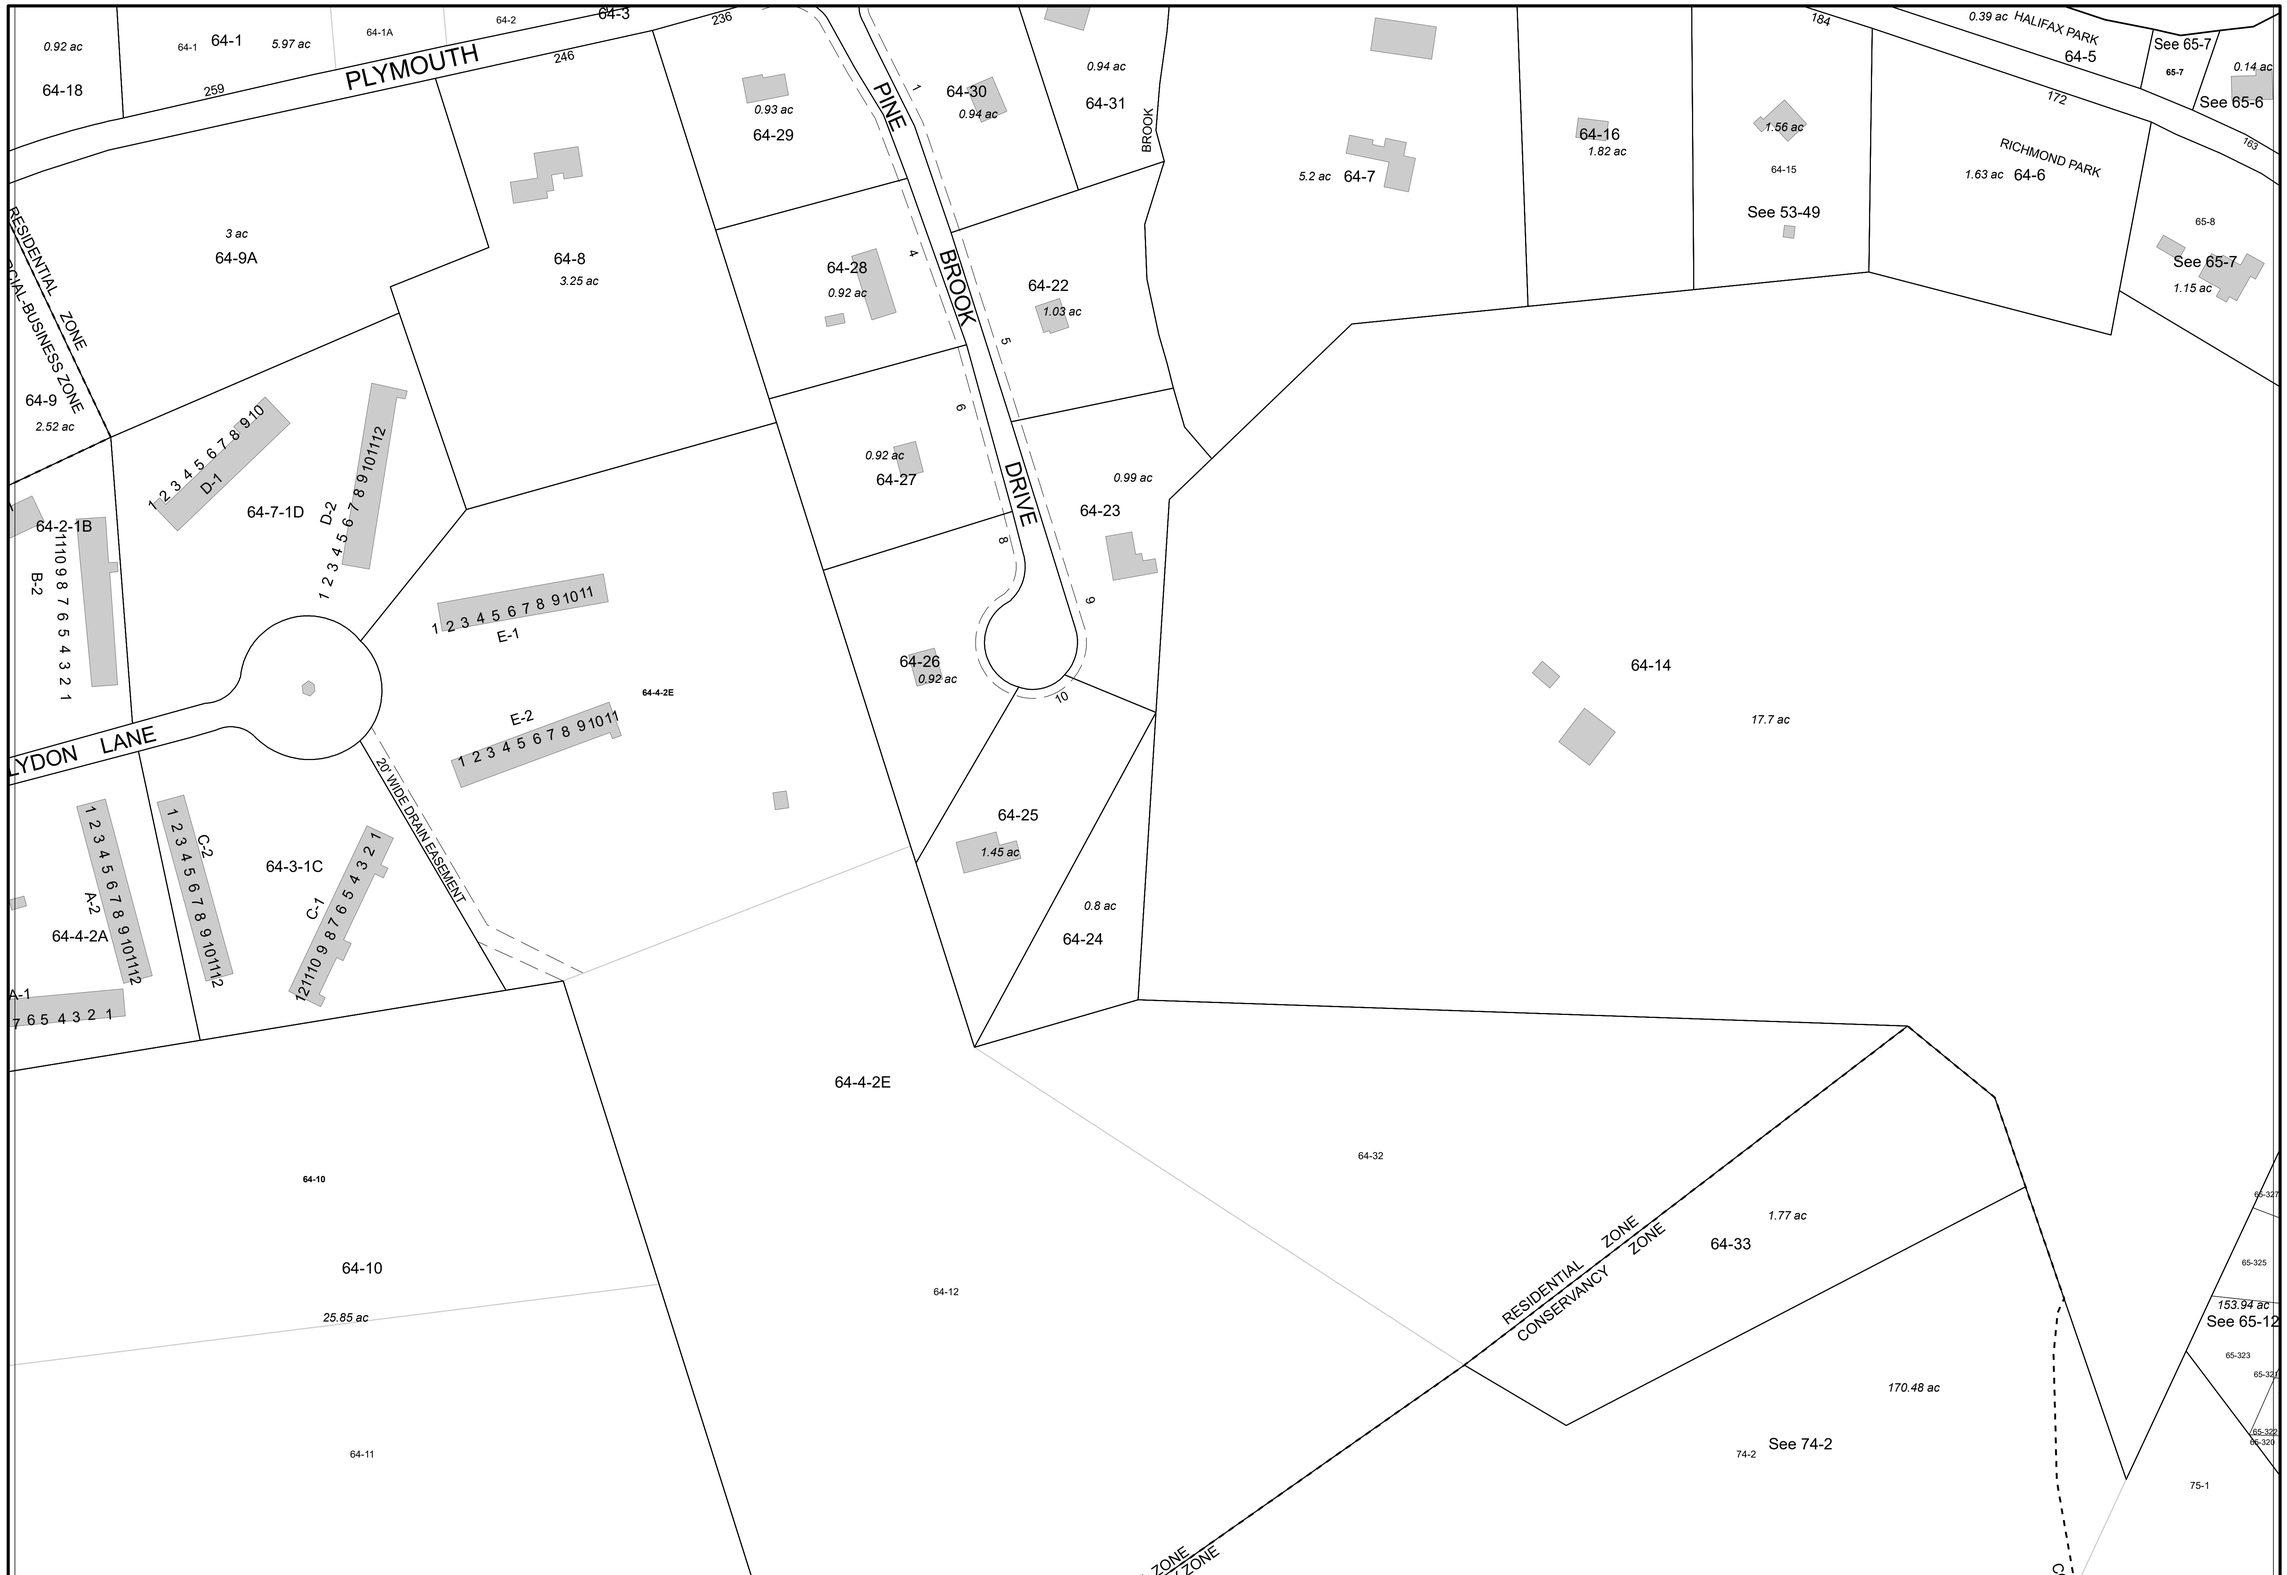

THIS MAP IS FOR ASSESSMENT PURPOSES. IT IS NOT VALID FOR LEGAL DESCRIPTION OR CONVEYANCE.

THE HORIZONTAL DATUM IS THE MASSACHUSETTS STATE PLANE COORDINATE SYSTEM, NAD 83.

PHOTOGRAPHY DATE: APRIL 11, 1987

COMPLETION DATE: JUNE 1, 1988

LEGEND

AREA SURVEYED	Ac	EXEMPT PROPERTY	E
AREA CALCULATED	AcC	SUBDIVISION LOT NO.	2
RECORD DIMENSION	100'	RIGHT OF WAY/ACCESS	R/W
SCALED DIMENSION	100'S	COMMON OWNERSHIP	OR
MATCH LINE	M.L.		
WATER			

SCALE: 1"=80'

FEET 80 40 0 80 160 240

METERS 20 10 0 20 40 60

REVISED TO: JANUARY 1, 2021

PROPERTY MAPS

HALIFAX

MASSACHUSETTS

INDEX DIAGRAM

52	53	54
63	64	65
73	74	75

GN

MAP NO.

64